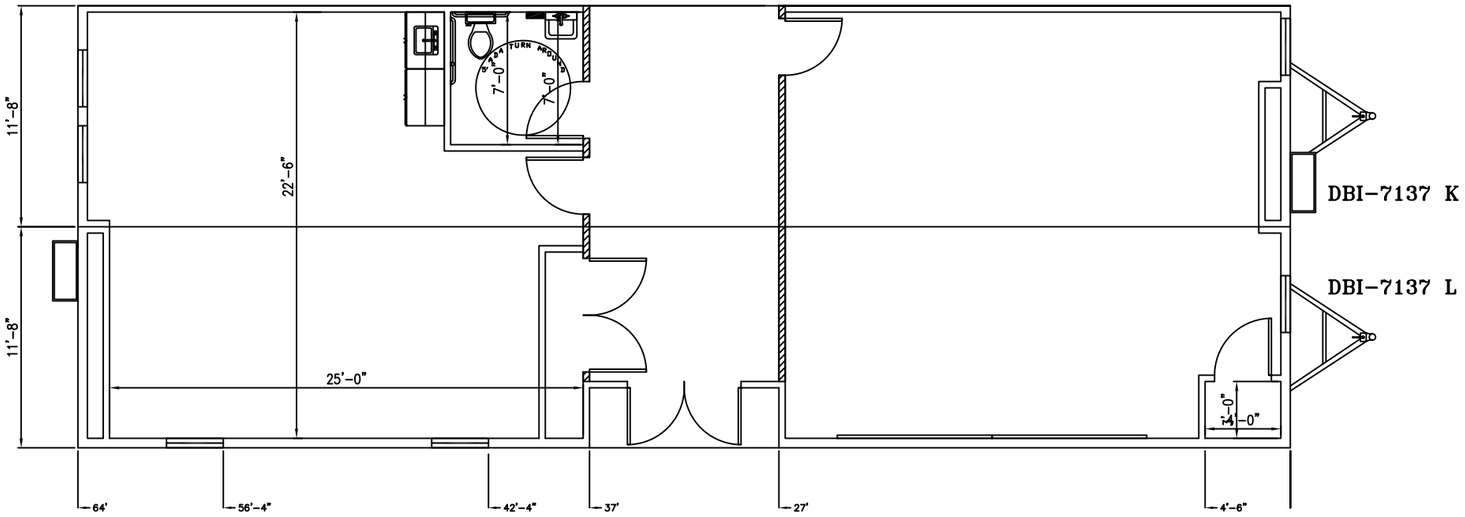


REVISION:

THIS DRAWING HAS BEEN PREPARED FOR THE EXPRESS PURPOSE OF OUTLINING AND SPECIFYING THE DESIGN REQUIREMENTS OF OUR SUBSEQUENT PROPOSAL. THIS DRAWING MAY NOT BE REPRODUCED WITHOUT THE EXPRESS WRITTEN CONSENT OF MODULAR GENIUS, INC.

2 UNIT STOCK

Modular Genius
SMART BUILDING

FLOOR PLAN

DESIGNED: 7/10/26	DRAWN BY: HAS
SERIAL #: 16-0345	SCALE: 1/8" = 1'-0"
PRINTED: 7/10/26 9:13AM	DRAWING #: A1
APPROVED BY:	