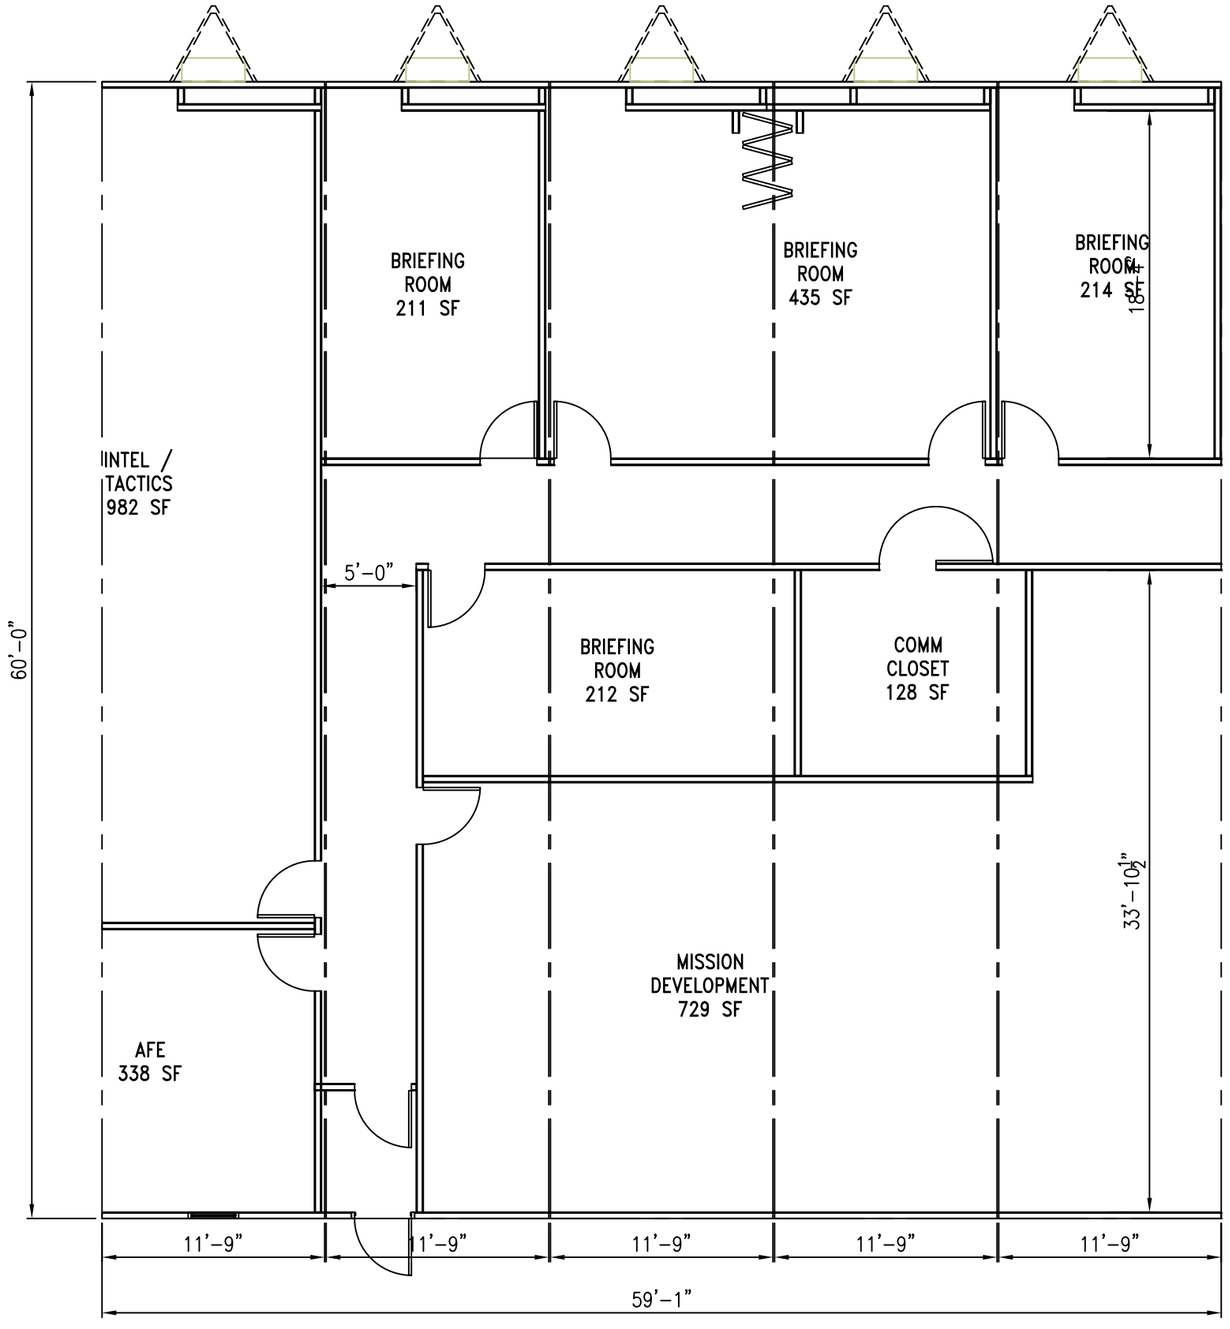


REVISION:

THIS DRAWING HAS BEEN PREPARED FOR THE EXPRESS PURPOSE OF OUTLINING AND SPECIFYING THE DESIGN REQUIREMENTS OF OUR SUBSEQUENT PROPOSAL. THIS DRAWING MAY NOT BE REPRODUCED WITHOUT THE EXPRESS WRITTEN CONSENT OF MODULAR GENIUS, INC.

CMGC BUILDING GROUP
POTENTIAL LAYOUT #2

MODULAR GENIUS
SMART BUILDING

FLOOR PLAN

DESIGNED: 10/27/26	DRAWN BY: HAS
SERIAL #: 18-0237	SCALE: 1/8" = 1'-0"
PRINTED: 10/27/26 12:00PM	DRAWING #: A2
APPROVED BY:	