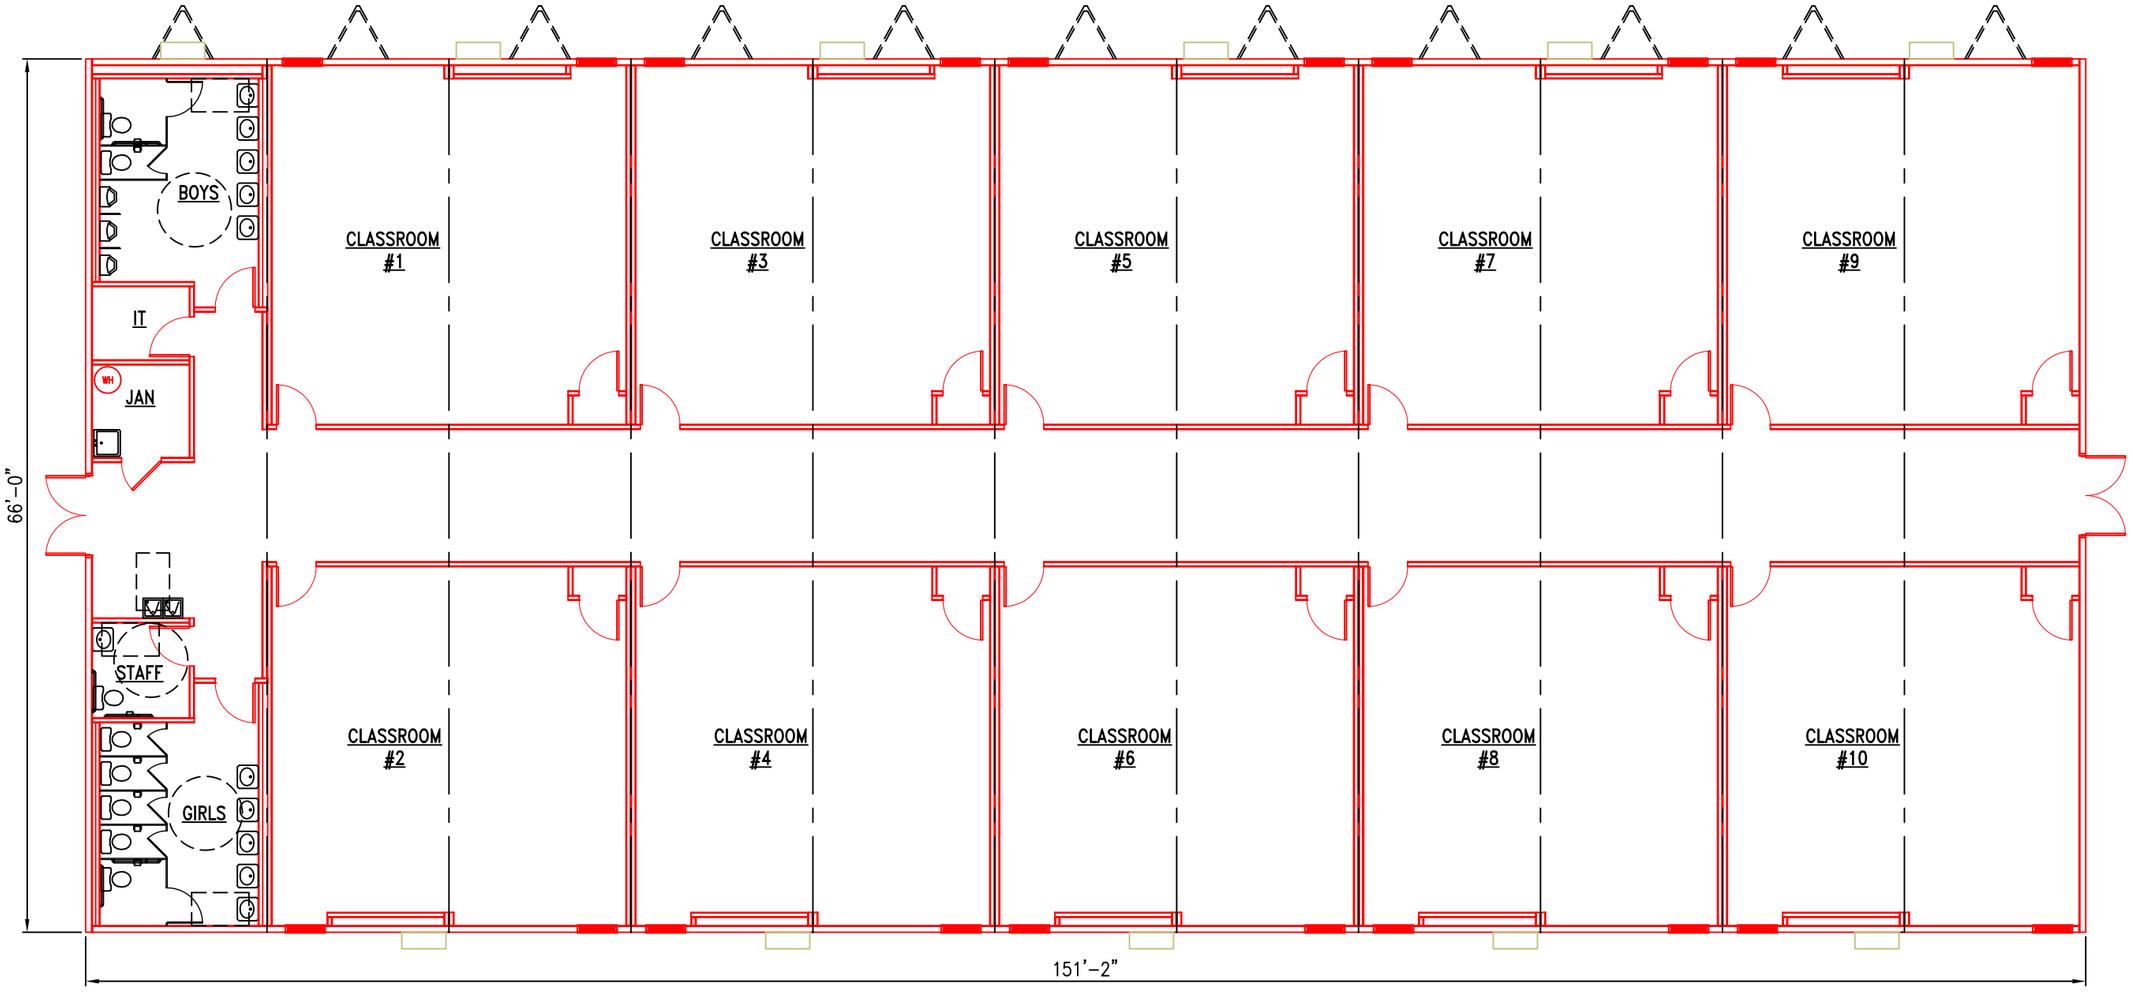

BUILDING PLAN
N.T.S.

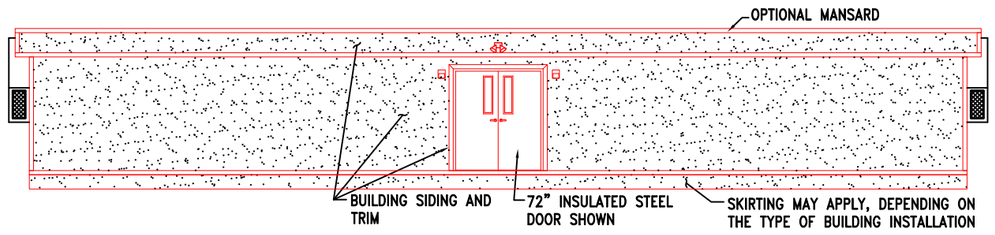

BUILDING FRONT ELEVATION
3/32"=1-'0"

REVISION:

THIS DRAWING HAS BEEN PREPARED FOR THE EXPRESS PURPOSE OF OUTLINING AND SPECIFYING THE DESIGN REQUIREMENTS OF OUR SUBSEQUENT PROPOSAL. THIS DRAWING MAY NOT BE REPRODUCED WITHOUT THE EXPRESS WRITTEN CONSENT OF MODULAR GENIUS, INC.

STANDARD EDUCATIONAL
154' X 66' BOX
NOMINAL 10164 SF

Modular Genius
SMART BUILDING

FLOOR PLAN

DESIGNED: 5-23-24	DRAWN BY: HAS
SERIAL #:	SCALE: AS NOTED
PRINTED: 5/24/24 8:35PM	DRAWING #: E11
APPROVED BY:	