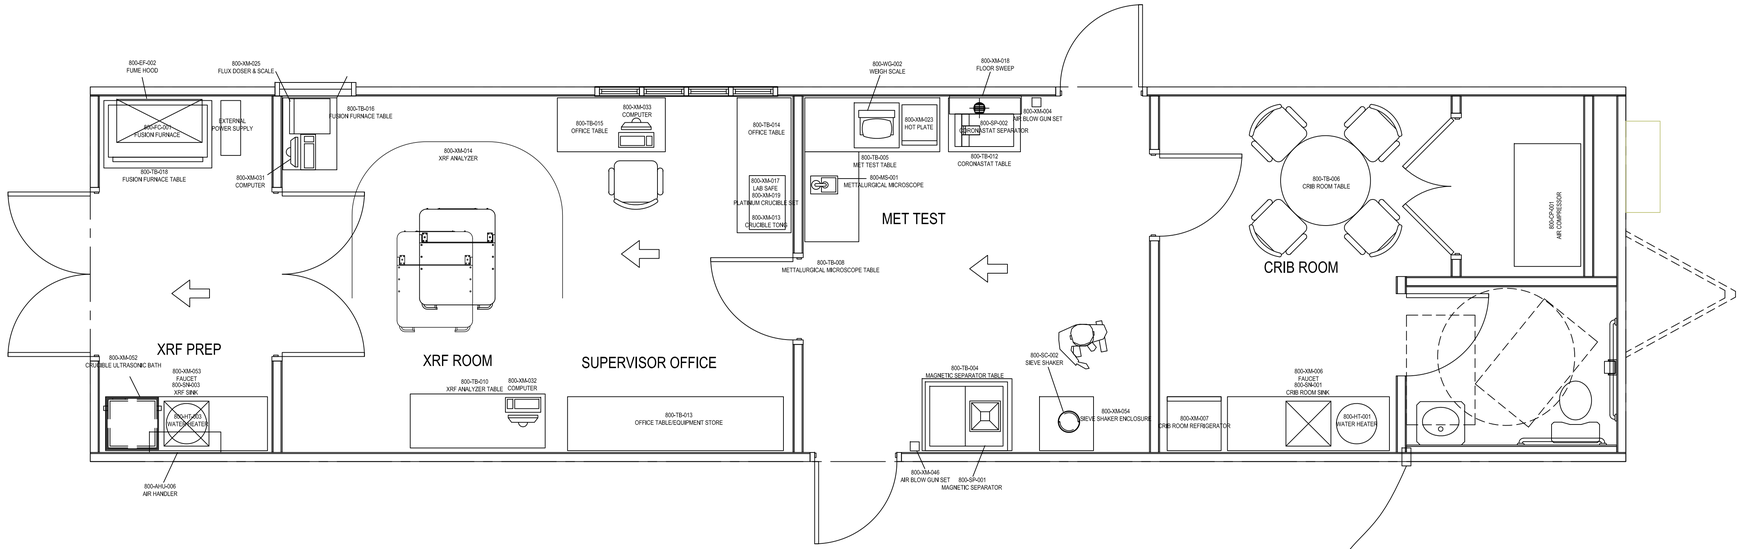


ALL EQUIPMENT SUPPLIES AND INSTALLED ON SITE BY OTHERS

| REVISION: | | | | | | | | |
|---|---|---|---|---|---|---|---|---|
| | | | | | | | | |

THIS DOCUMENT AND ALL INFORMATION CONTAINED HEREIN ARE THE SECRETS PROPRIETARY TO MODULAR GENIUS, INC. THIS DOCUMENT AND THE INFORMATION CONTAINED HEREIN MAY NOT BE REPRODUCED, USED OR DISCLOSED IN ANY MANNER OR TO ANY EXTENT (EXCEPT BY OR TO MODULAR GENIUS, INC.) WITHOUT THE PRIOR WRITTEN AUTHORIZATION OF MODULAR GENIUS, INC.

MODULAR GENIUS
SMART BUILDING
1201 South Mountain Rd
Joppa, MD 21085
P: 888-420-1113
www.modulargenius.com

PROJECT NAME: MINERAL LAB

ADDRESS

MODEL: (2) 12 X 56

DRAWING NAME: EQUIPMENT PLAN

DATE: 1/12/16

DRAWN BY: HAS

JOB NUMBER: 15-0088

PRINT DATE: 3/30/16 9:43AM

SCALE: 3/8" = 1'-0"

SHEET: A1

REV: