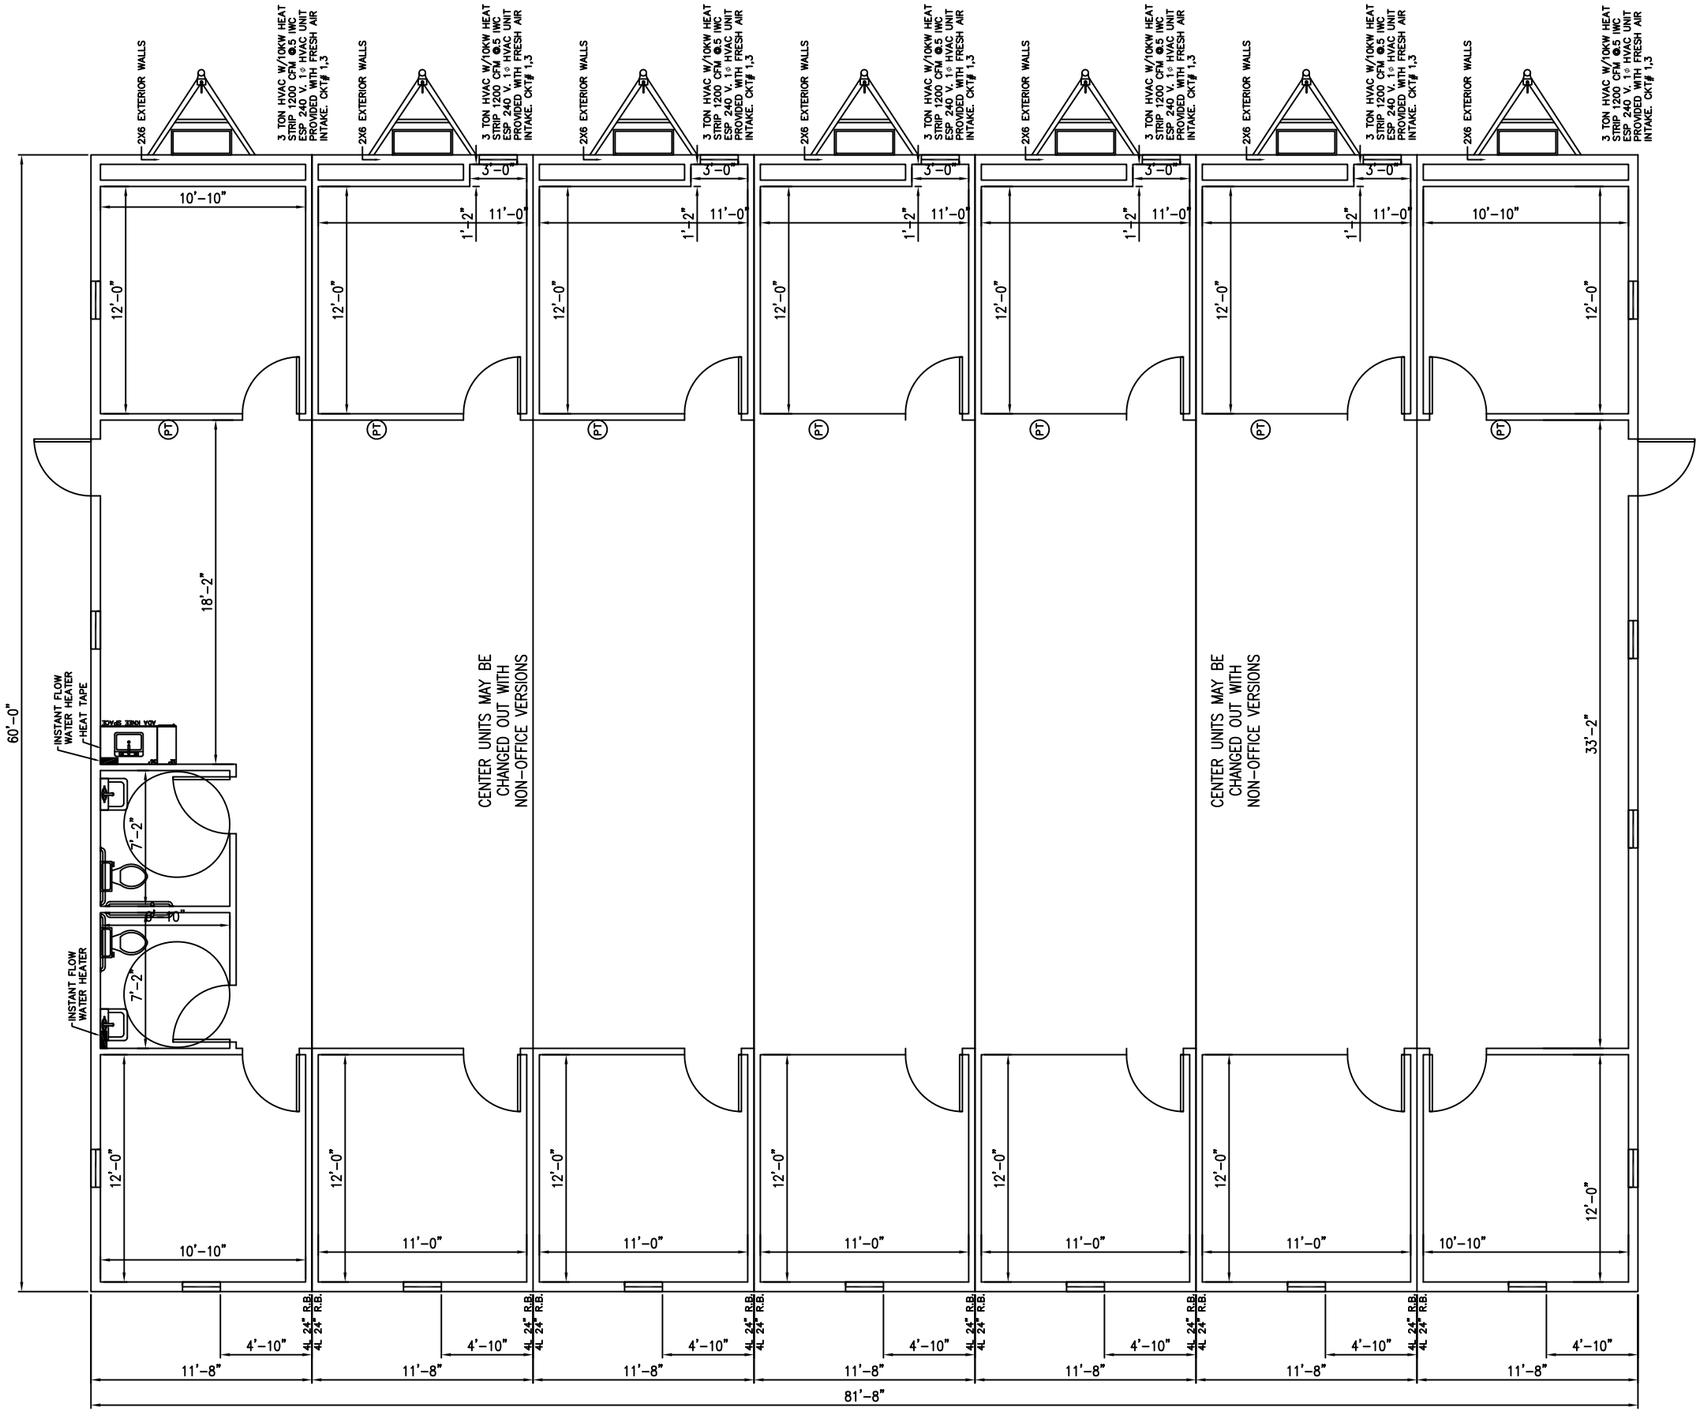


REVISION:

THIS DRAWING HAS BEEN PREPARED FOR THE EXPRESS PURPOSE OF OUTLINING AND SPECIFYING THE DESIGN REQUIREMENTS OF OUR SUBSEQUENT PROPOSAL. THIS DRAWING MAY NOT BE REPRODUCED WITHOUT THE EXPRESS WRITTEN CONSENT OF MODULAR GENIUS, INC.

# STANDARD 7 WIDE OFFICE BUILDING

Modular Genius
SMART BUILDING

## FLOOR PLAN

| | |
|---|---|
| DESIGNED: HAS | DRAWN BY: HAS |
| SERIAL #: STOCK | SCALE: 1/8" = 1'-0" |
| PRINTED: 1/13/22 1:15PM | DRAWING #: A1 |
| APPROVED BY: | |