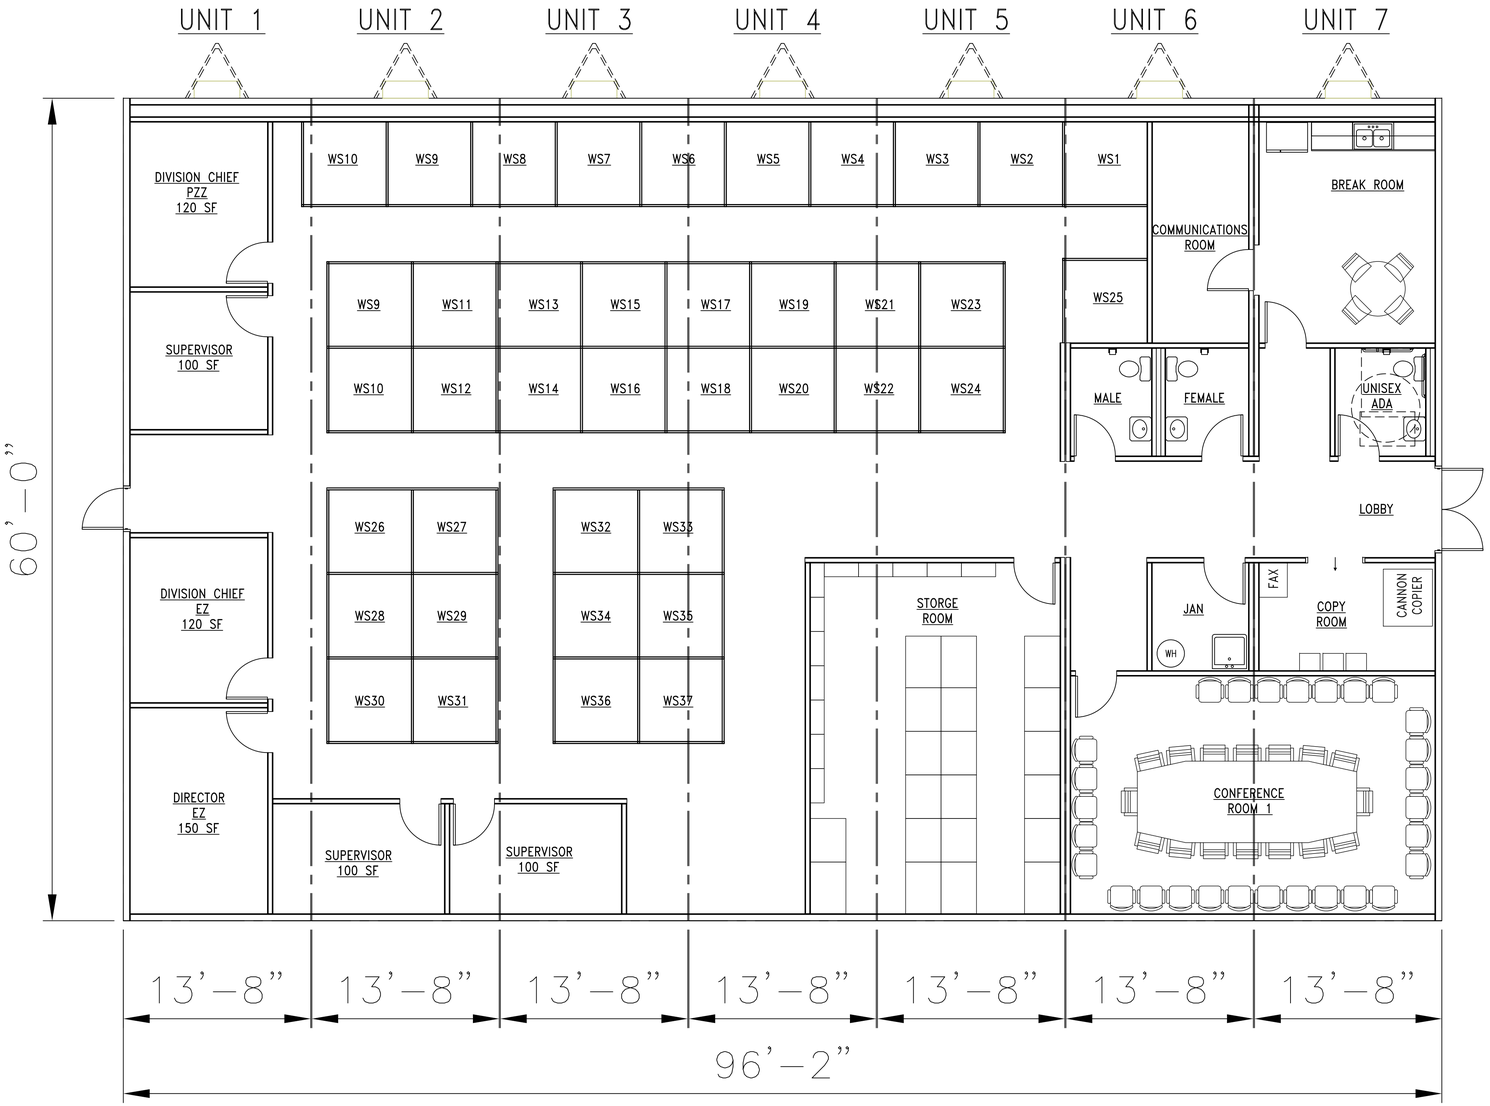

44 PERSON OFFICE BUILDING 5770 SF

REVISIONS

THIS DOCUMENT AND ALL INFORMATION CONTAINED HEREIN ARE THE PROPRIETARY AND TRADE SECRETS OF MODULAR GENIUS, INC. THIS DOCUMENT AND THE INFORMATION CONTAINED HEREIN MAY NOT BE REPRODUCED, USED OR DISCLOSED IN ANY MANNER OR TO ANY EXTENT (EXCEPT BY OR TO MODULAR GENIUS, INC.) WITHOUT THE PRIOR WRITTEN AUTHORIZATION OF MODULAR GENIUS, INC.

MODULAR GENIUS
SMART BUILDING
1201 South Mountain Rd
Joppa, MD 21085
P: 888-420-1113
www.modulargenius.com

PROJECT NAME: SCIF OFFICE BUILDING
ADDRESS
MODEL:

DRAWING NAME: FLOOR PLAN
DATE: 9/10/14
DRAWN BY: HAS
JOB NUMBER:
PRINT DATE 7/24/17 10:04AM
SCALE: 3/16" = 1'-0"
SHEET: A5
REV: